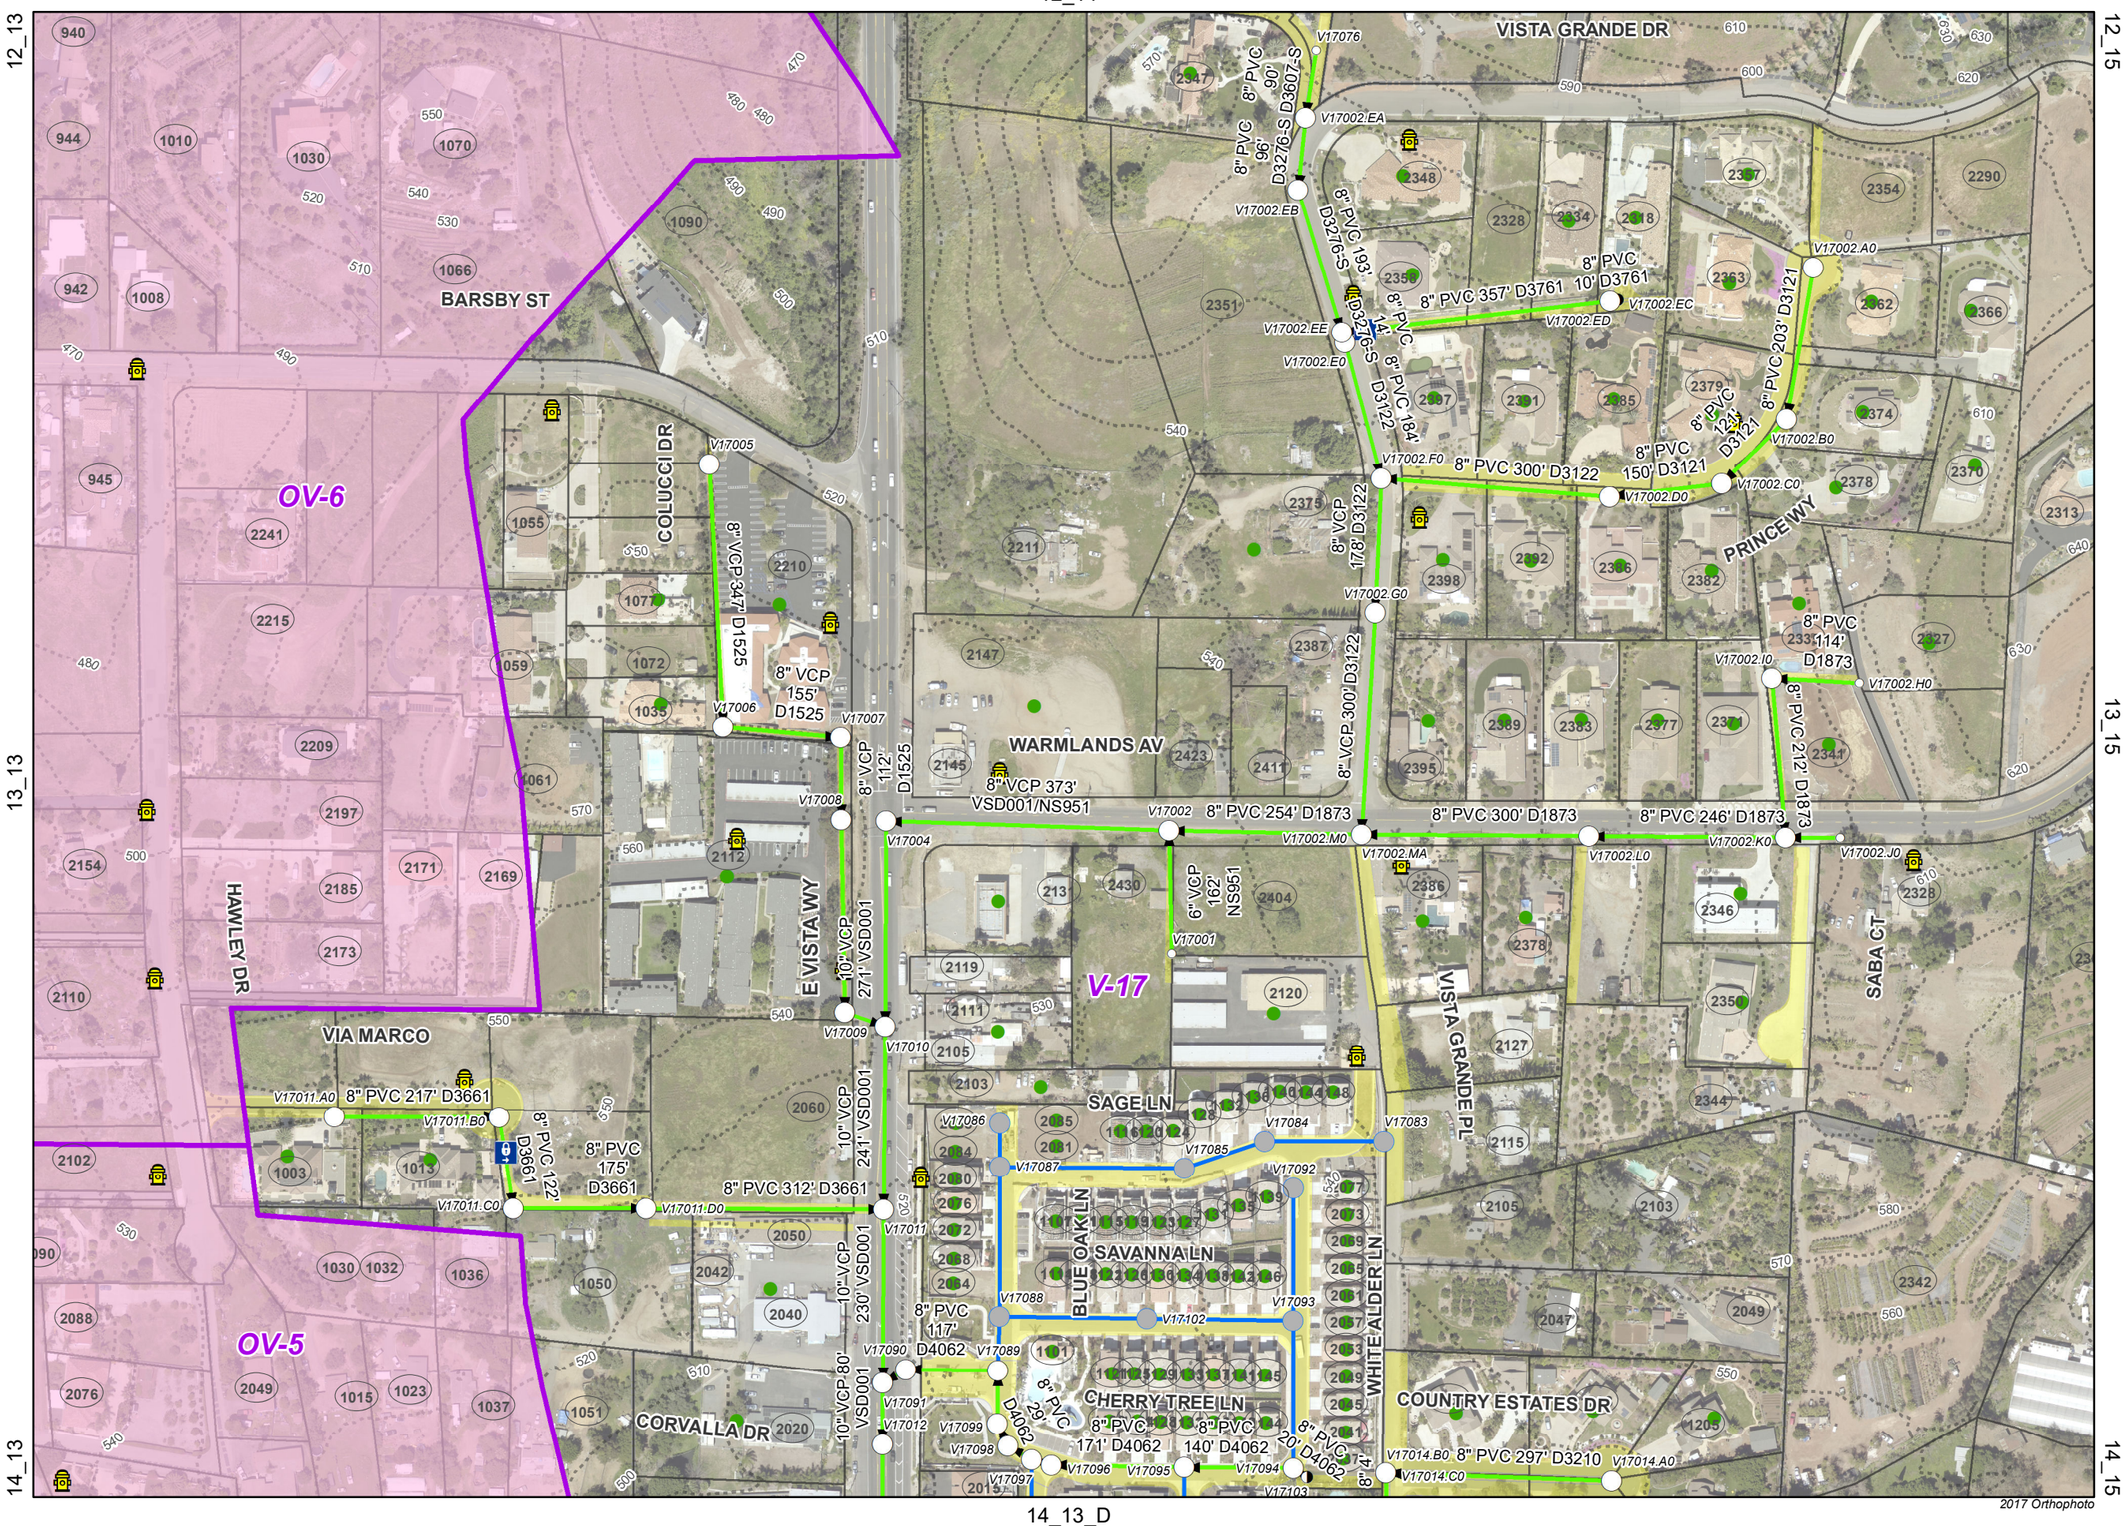

Sheet
13_14

CITY OF VISTA
CALIFORNIA

0 100 200 feet
1:2,400

Public
- Drop Manhole
- Standard
- Monitor
- Cleanout
- Plug

Private
- Drop Manhole
- Standard
- Cleanout
- Plug

Mains
- Gravity Main
- Siphon Main
- Trunk Line
- Drop Trunk Line
- Abandoned
- Force Main
- Excess Effluent
- Cured in Place Pipe Mains - Private/Other
- Laterals

Sewer Valves
- Air Vacuum
- Ball
- Blow Off
- Butterfly
- Check
- Cone
- Gate
- Plug
- Tapping
- Unknown

Sewer Fittings
- Bend
- Cap
- Coupling
- Cross
- Offset
- Reducer
- Riser
- Saddle
- Sleeve
- Tap
- Tee
- Weld
- Wye

Sewer Structures
- Grease Interceptor
- Grease Trap
- Junction Box
- Odor Control Station
- Pigging Station
- Pump
- Pump Station
- Sand and Oil Seperator
- Sluice Gate
- Treatment Plant
- Valve Box

- Sewer Permits
- Sewer Meters
- Sewer Easements
- Sewer Basins
- Buena Sanitation District
- City Limits
- Fire Hydrant
- Access Gates
- Flow Agreement
- Flow & Maintenance Agreement
- 10' Contours
- Parcels

Disclaimer: This product is for informational purposes and may not have been prepared for, or be suitable for legal, engineering, or surveying purposes. Users of this information should review or consult the primary data and information sources to ascertain the usability of the information.

Last Revised: 6/22/2021