CITY OF VISTA
CALIFORNIA

0 100 200 feet
1:2,400

21_13

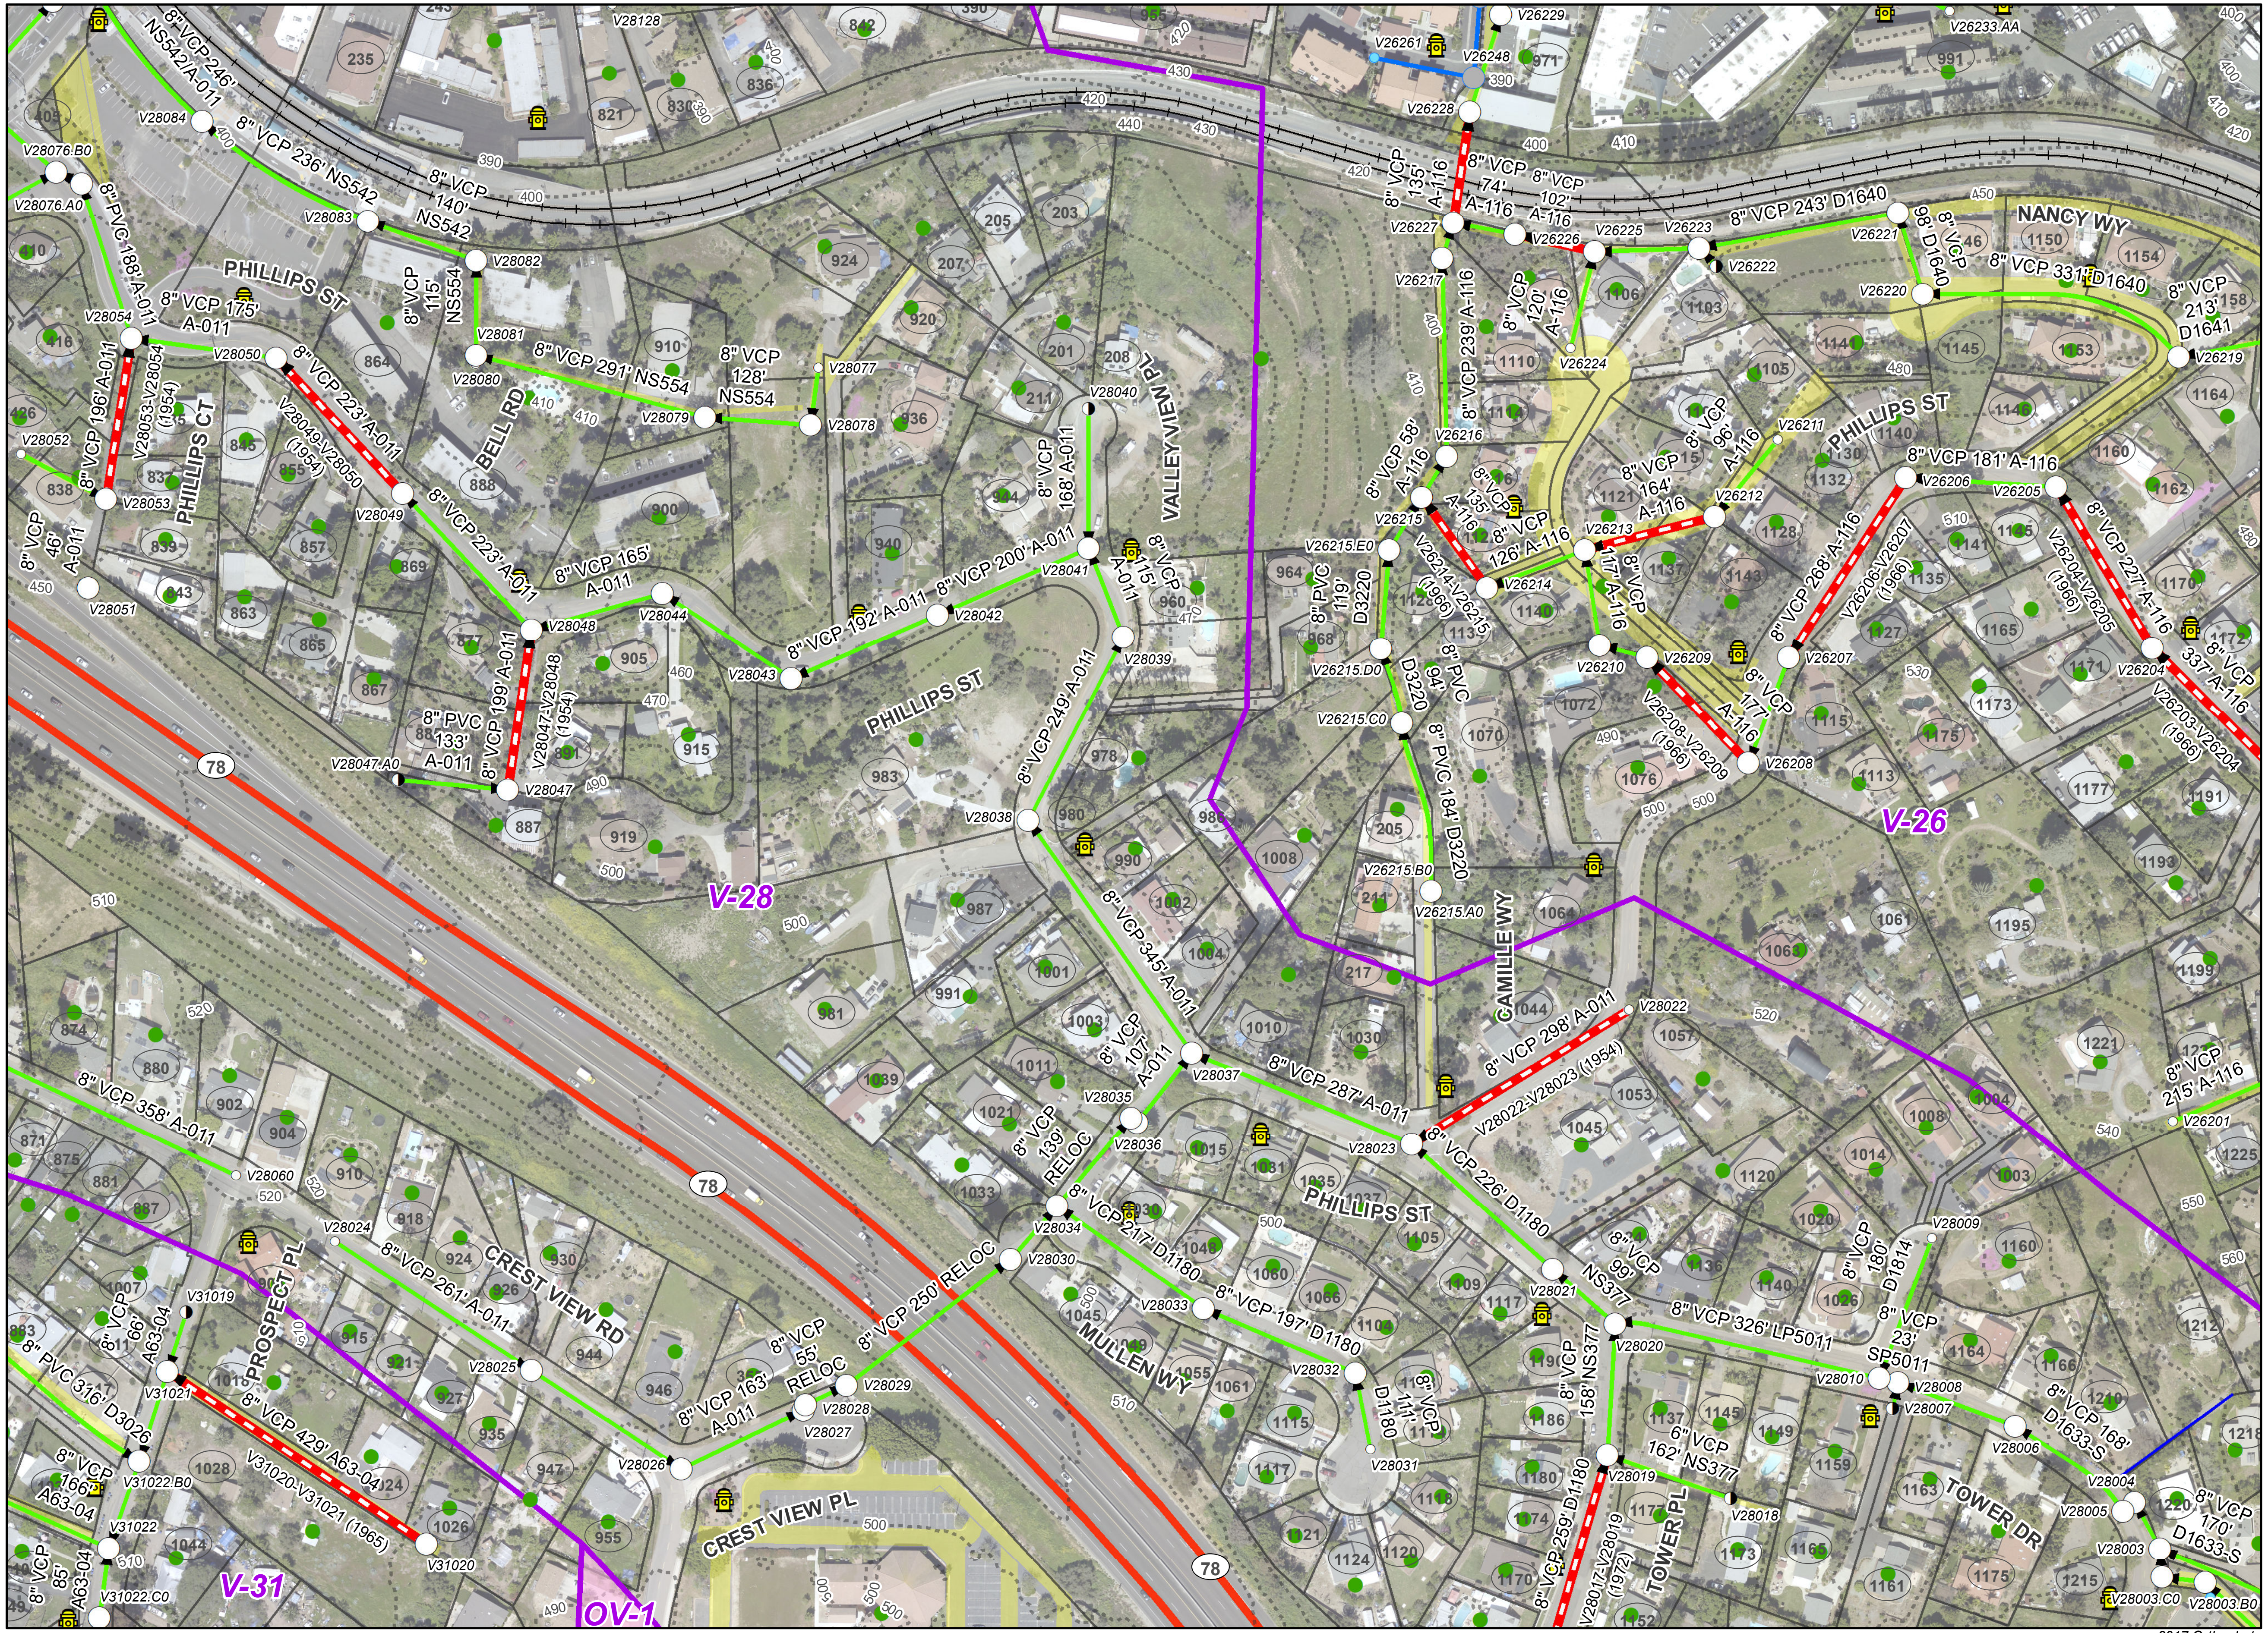

2017 Orthophoto

23_13

Public / **Private**

- Drop Manhole — Drop Manhole
- Standard — Standard
- Monitor
- Cleanout — Cleanout
- Plug — Plug

Mains

- Gravity Main
- Force Main
- Siphon Main
- Excess Effluent
- Trunk Line
- Cured in Place Pipe
- Drop Trunk Line
- Mains - Private/Other
- Abandoned
- Laterals

Sewer Valves

- Air Vacuum
- Cone
- Ball
- Gate
- Blow Off
- Plug
- Butterfly
- Tapping
- Check
- Unknown

Sewer Fittings

- Bend
- Riser
- Cap
- Saddle
- Coupling
- Sleeve
- Cross
- Tap
- Offset
- Tee
- Reducer
- Weld
- Wye

Sewer Structures

- Grease Interceptor
- Pump
- Grease Trap
- Pump Station
- Junction Box
- Sand and Oil Seperator
- Odor Control Station
- Sluice Gate
- Pigging Station
- Treatment Plant
- Valve Box

- Sewer Permits
- Fire Hydrant
- Sewer Meters
- Access Gates
- Sewer Easements
- Flow Agreement
- Sewer Basins
- Flow & Maintenance Agreement
- Buena Sanitation District
- 10' Contours
- City Limits
- Parcels

Disclaimer: This product is for informational purposes and may not have been prepared for, or be suitable for legal, engineering, or surveying purposes. Users of this information should review or consult the primary data and information sources to ascertain the usability of the information.

Last Revised: 6/22/2021