Sheet
26_11

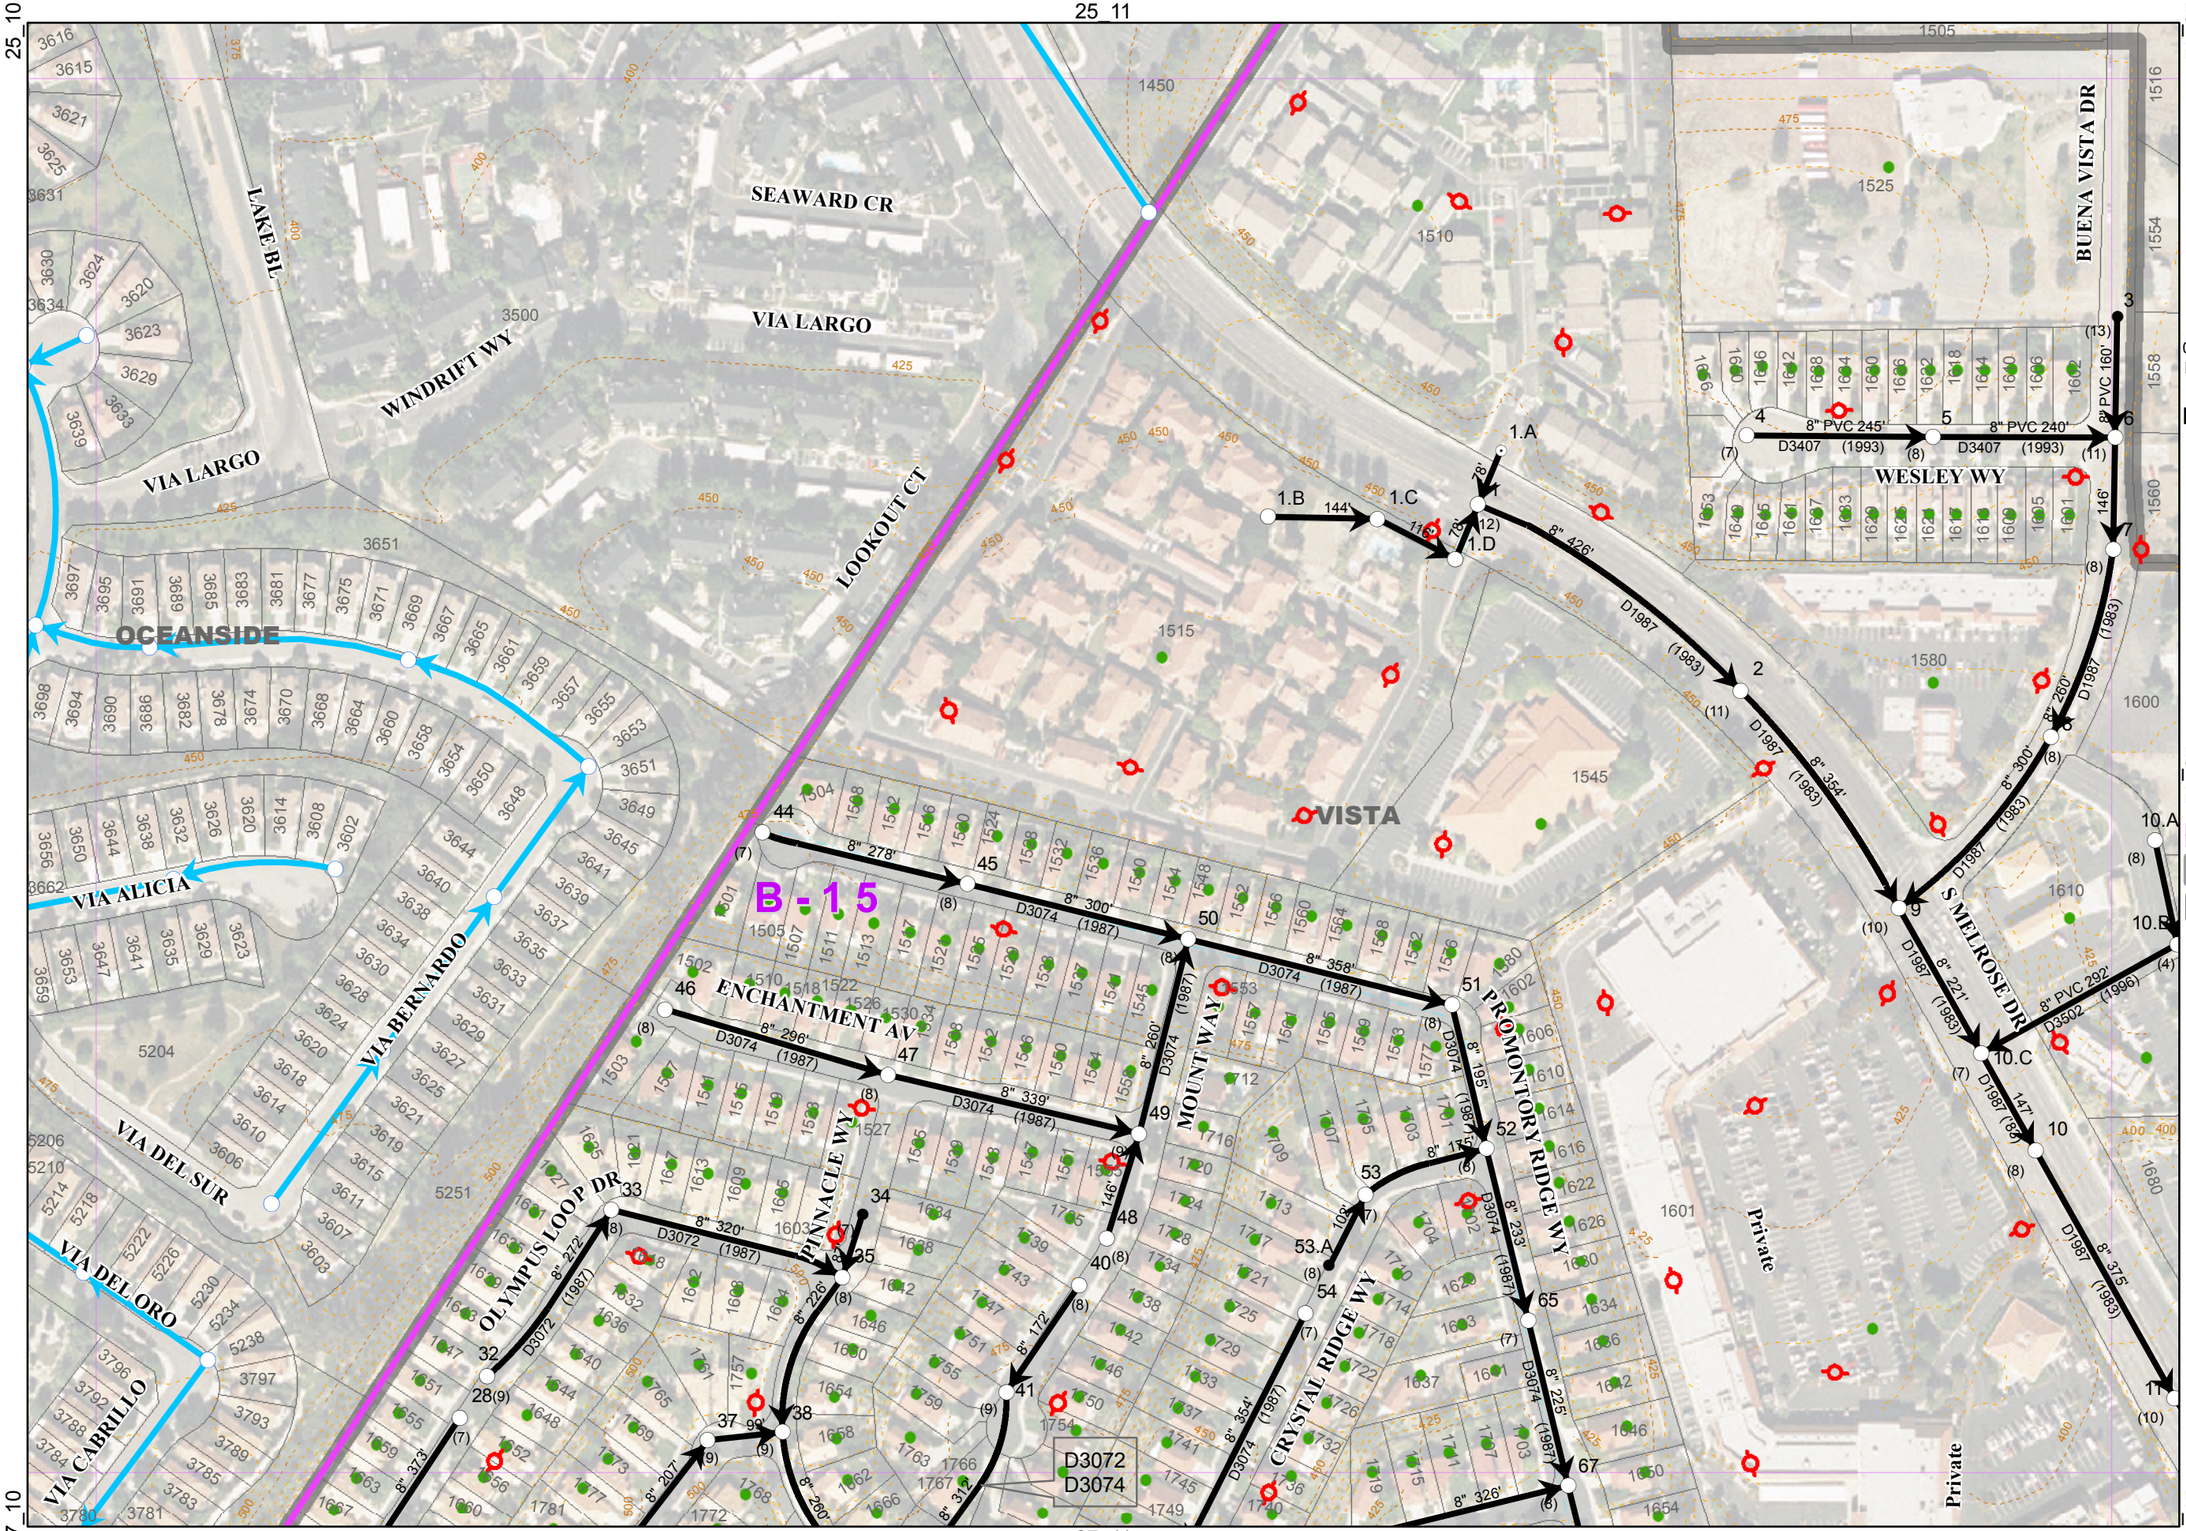

1 inch = 200 feet

0 100 200

Feet

Legend

39 Node ID

(15.1) Manhole depth

Node Type

Public	Other	
		Manhole
		Drop Manhole
		Cleanout
		Plug
		other

Sewer Mains

- Trunkline
- Active
- Force Main
- Abandoned
- Private

- Easements (existing)
- Basin boundaries
- City Limits
- Buena Sanitation District boundary
- Flow Transfer Agreement with VWD
- Detachment Area Flow & Maintenance Agreement w/ San Marcos
- 1991 - 25' contours
- 1991 - 5' contours
- Storm Water Flowlines
- Fire Hydrants
- 1239 Parcel Boundary with Address
- Parcel with active Sewer Account

Printed
Oct 15, 2008

2005 Orthophoto

Copyright 2005 AirPhotoUSA, LLC, All Rights Reserved.

Every reasonable effort has been made to assure the accuracy of this map. However, neither the SanGIS participants nor San Diego Data Processing Corporation assume any liability arising from its use.

THIS MAP IS PROVIDED WITHOUT WARRANTY OF ANY KIND, EITHER EXPRESS OR IMPLIED, INCLUDING, BUT NOT LIMITED TO, THE IMPLIED WARRANTIES OF MERCHANTABILITY AND FITNESS FOR A PARTICULAR PURPOSE.

PROPRIETARY INFORMATION: The use of this information is pursuant to sublicense agreement only. Any resale or relicensing of this information is prohibited, except in accordance with such sublicensing agreements.

Prepared by: RBC & FJR